A1 SOUTH ELEVATION
SCALE: 1/8"=1'-0"

0 5' 10' 25'

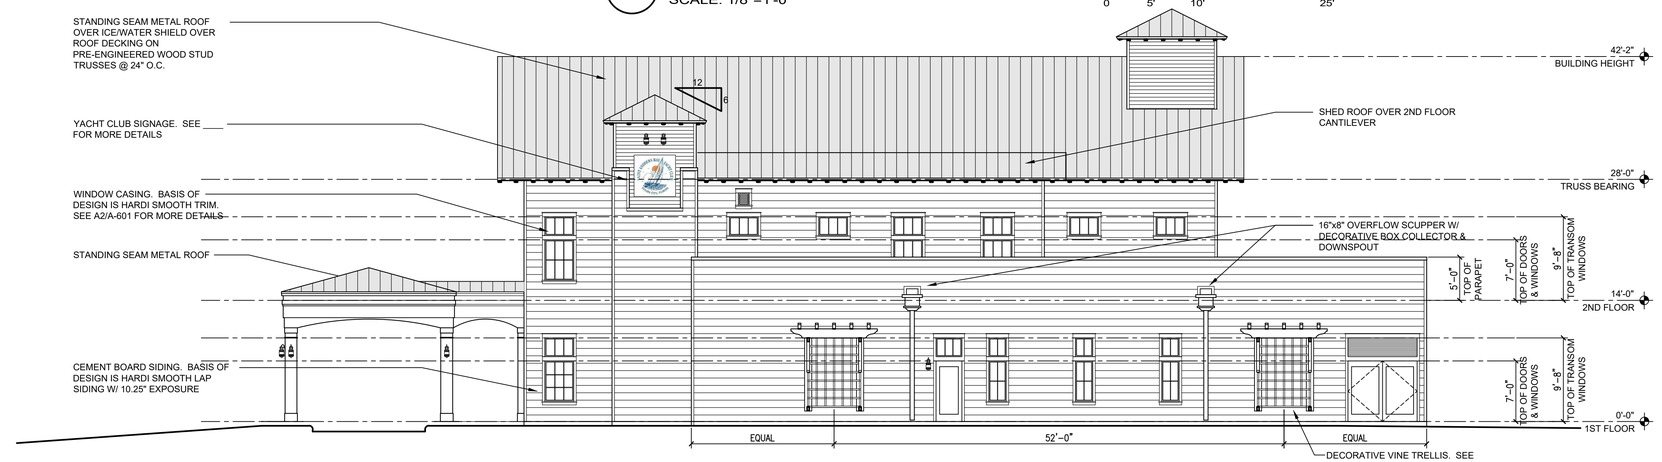

A2 NORTH ELEVATION
SCALE: 1/8"=1'-0"

0 5' 10' 25'

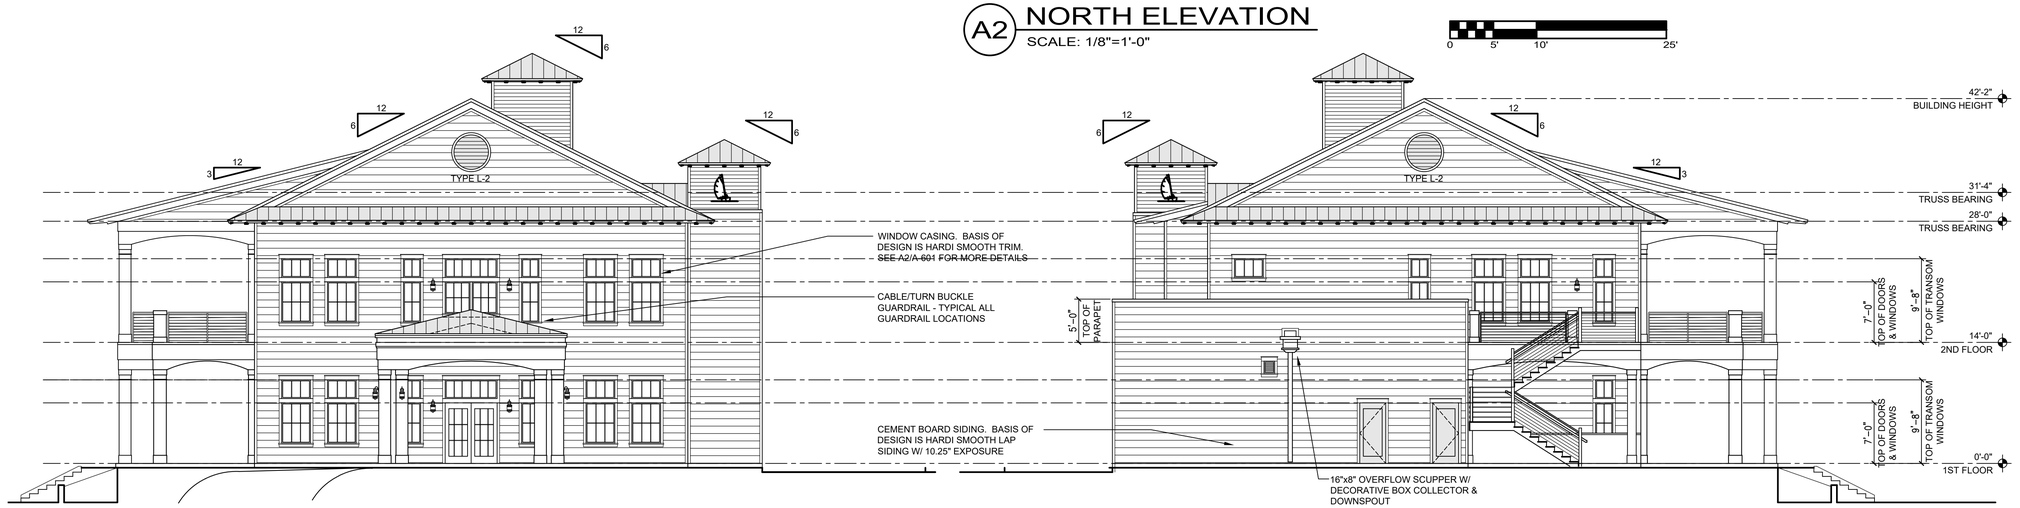

A3 EAST ELEVATION
SCALE: 1/8"=1'-0"

0 5' 10' 25'

A4 WEST ELEVATION
SCALE: 1/8"=1'-0"

0 5' 10' 25'

Michael E. Higdon
Architecture

1034 W 8th Street
Panama City, FL 32401
(850) 630-5066
higdon1141@gmail.com

This drawing is the property of Michael E. Higdon. It is not to be reproduced in whole or in part. It is not to be used on any other project. It shall be returned upon request by Michael E. Higdon. Not valid unless signed and sealed.

Printed

Date	Remarks
03/20/26	Issued For Development Order

Revisions

Date	Remarks

St Andrews Bay Yacht Club
New Clubhouse Building

218 Bunkers Cove Rd
Panama City, FL 32401

Sheet Information

Title	EXTERIOR ELEVATIONS
Drawn	MEH
Checked	MEH
Scale	AS NOTED
Date:	03/20/2026
Sheet	A-201

100% CD'S - Issued For Pricing

D C B A
1 2 3 4 5

A1 EAST/WEST SECTION
LOOKING SOUTH
SCALE: 3/16"=1'-0"

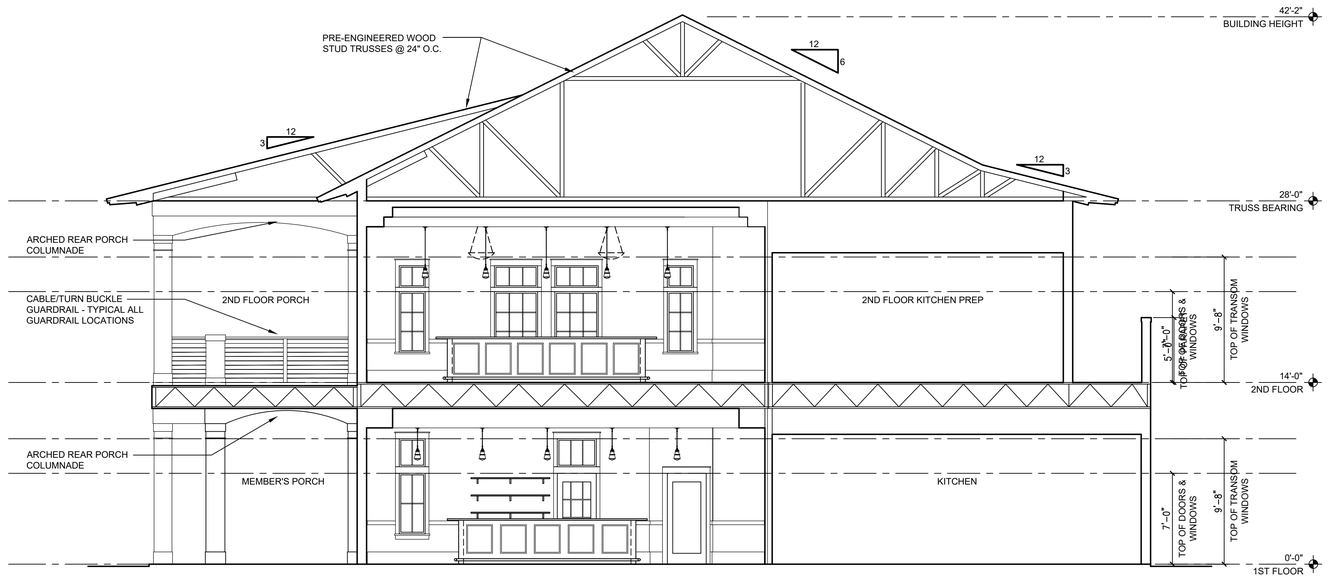

A2 NORTH/SOUTH SECTION
LOOKING WEST
SCALE: 3/16"=1'-0"

Michael E. Higdon
Architecture

1034 W 8th Street
Panama City, FL 32401
(850) 630-5986
higdon1141@gmail.com

This drawing is the property of
Michael E. Higdon. It is not to be
reproduced in whole or in part. It is not to be used
on any other project. It shall be returned upon
request by Michael E. Higdon.
Not valid unless signed and sealed.

Printed

Date	Remarks
03/20/26	Issued For Development Order

Revisions

Date	Remarks

St Andrews Bay Yacht Club
New Clubhouse Building

218 Bunkers Cove Rd
Panama City, FL 32401

Sheet Information

Title	BUILDING SECTIONS
Drawn	MEH
Checked	MEH
Scale	AS NOTED
Date:	03/20/2026
Sheet	A-301

100% CD'S - Issued For Pricing