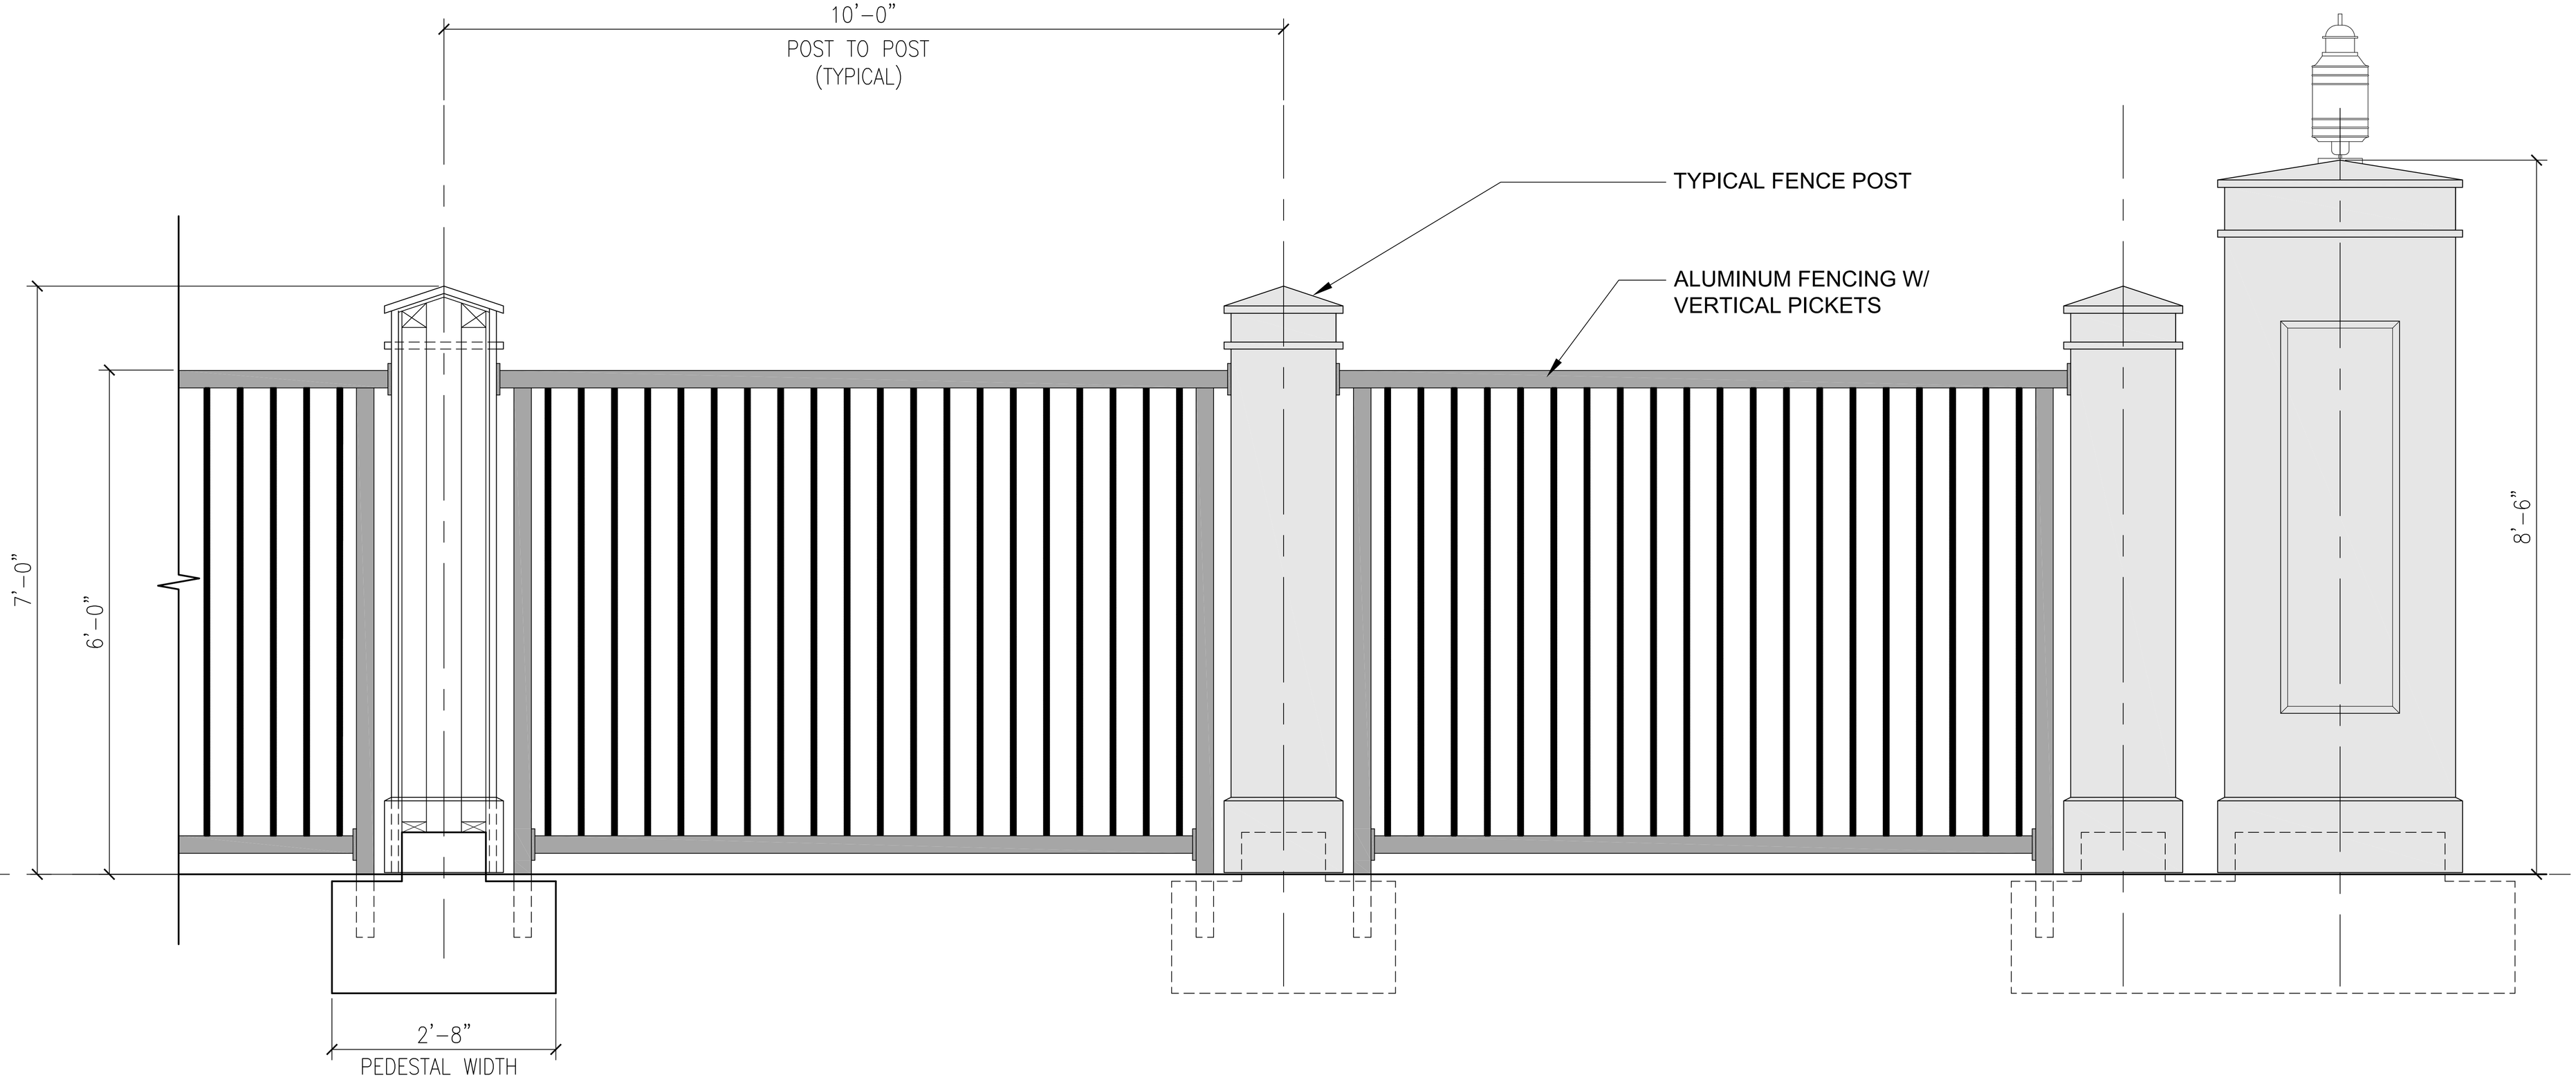

INTERMEDIATE FENCE
POST ELEVATION

INTERMEDIATE FENCE
POST ELEVATION

ENDCAP & CORNER
FENCE POSTS
ELEVATION